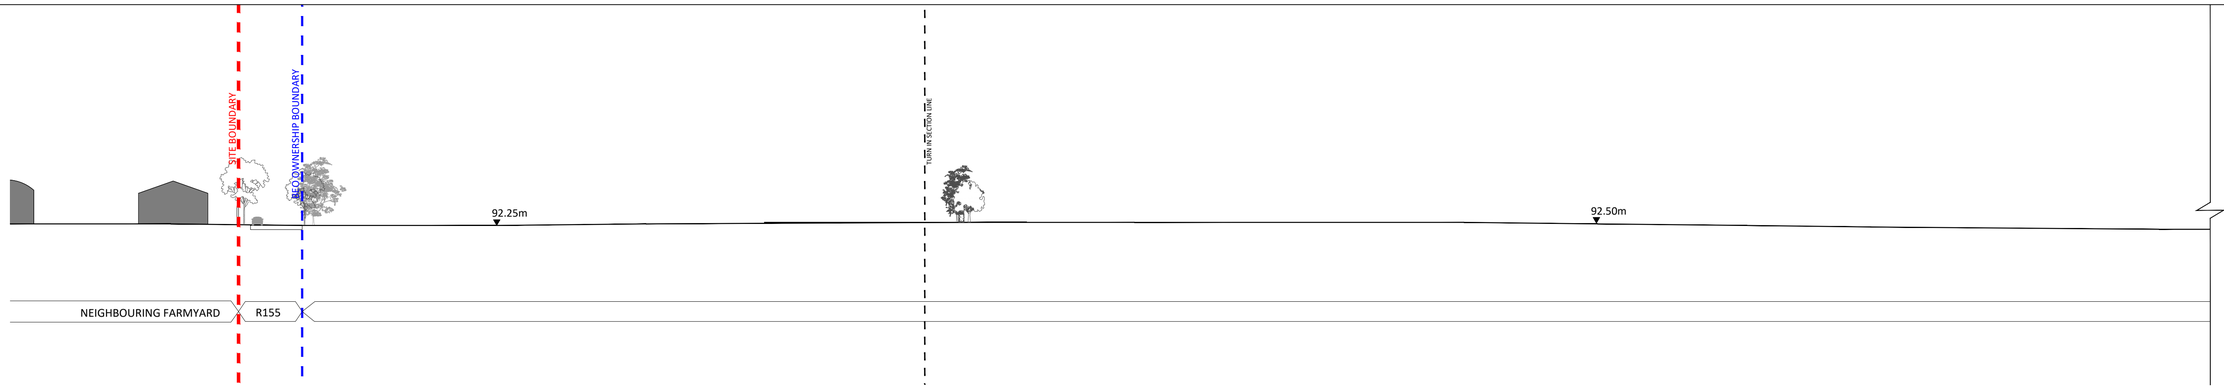

D1 SECTION DD
1:500

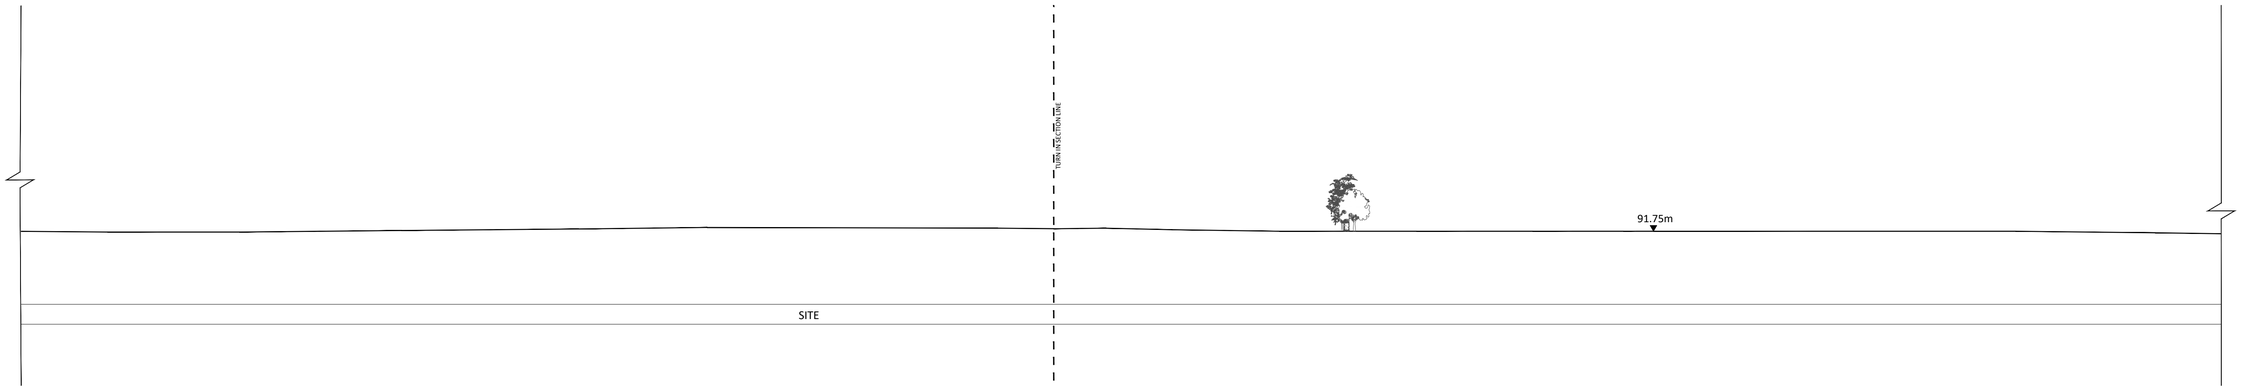

D2 SECTION DD (CONTINUED)
1:500

D3 SECTION DD (CONTINUED)
1:500

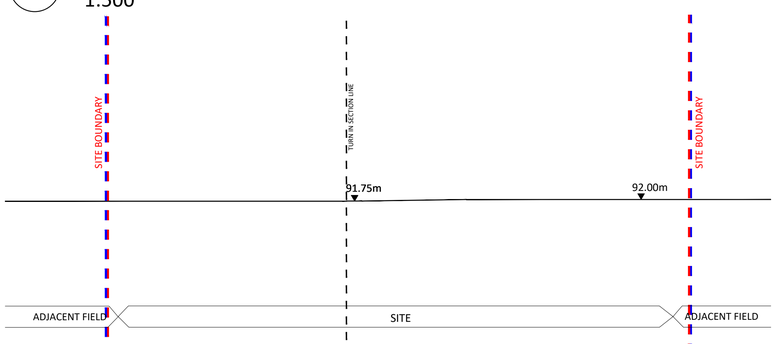

E SECTION EE
1:500

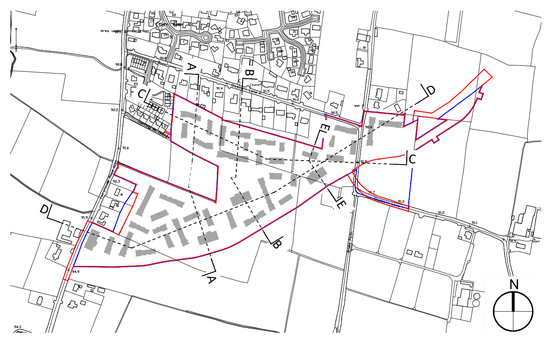

CONTIGUOUS SECTIONS
KEY PLAN

All dimensions to be checked on site. Figured dimensions take preference over scaled dimensions. Any errors or discrepancies to be reported to the Architects. This drawing may not be edited or modified by the recipient.

A1

Copyright and ownership of this drawing is vested in RKD Architects, whose prior written consent is required for its use, reproduction or for publication to any third party. All rights reserved by the law of copyright and by international copyright conventions are reserved to RKD Architects and may be protected by court proceedings for damages and/or injunctions and costs. RKD Architects' Quality Management Systems are independently certified to ISO 9001:2015.

Notes

SITE BOUNDARY

BEO OWNERSHIP BOUNDARY

REV	DATE	CHK BY	DESCRIPTION
P1	MAY 2022	DH	PLANNING SUBMISSION

BEO PROPERTIES LTD.

STATUS PLANNING

PROJECT RATOATH SOUTH SHD

PROJECT ADDRESS RATOATH SOUTH, CO. MEATH

DWG TITLE EXISTING CONTIGUOUS SECTIONS SHEET 2

DWG NO 21088-RKD-ZZ-ZZ-DR-A-1201

REV	PROJECT NO	SCALE
P1	21088	1:500@A1

DATE	DRN	CHK
MAY-2022	DH	DC

RKD

59 Northumberland Rd
Ballsbridge, Dublin 4
D04 WP89, Ireland

+353 1 668 1055
mail@rkd.ie
rkd.ie